



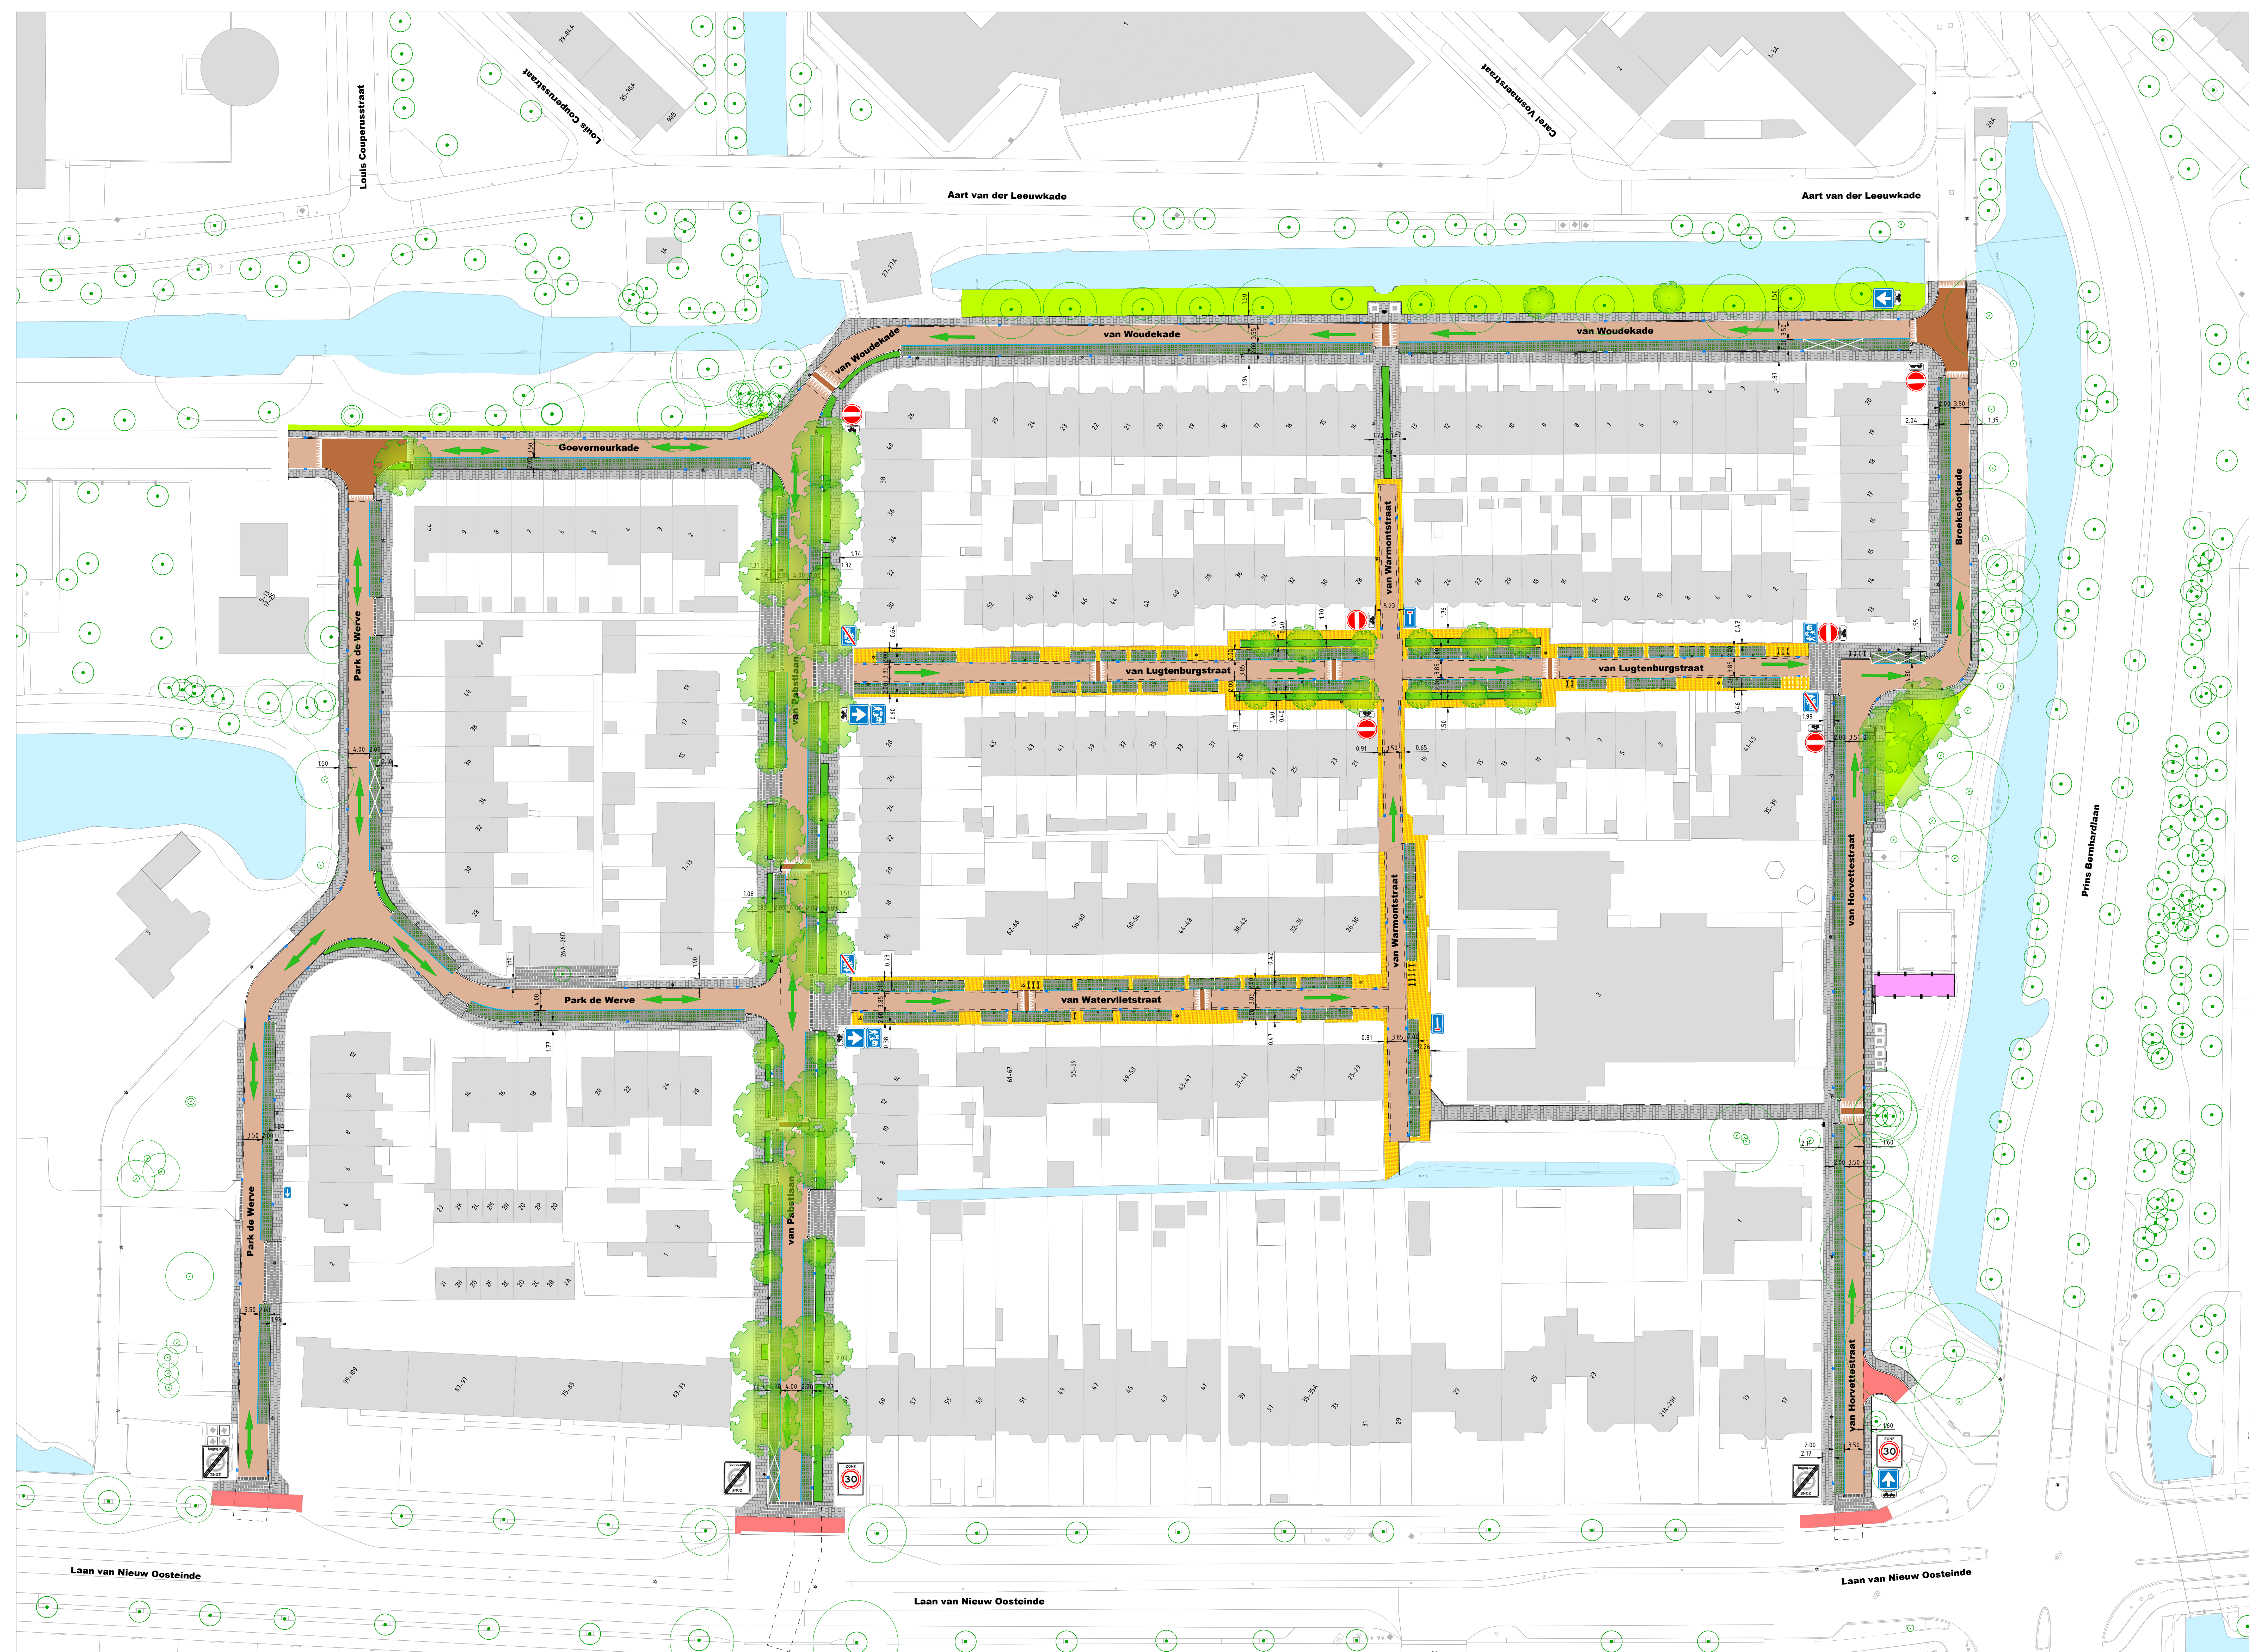

LEGENDA

- 

Schaal 1:500

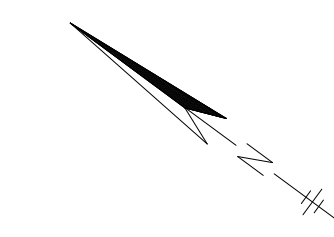